GRAPHIC SCALE 1" = 400'

0 400 800

11"x17" – 1" = 800'

OVERVIEW MAP
OF

LMI GRANT PROPOSAL
NORTH MAUMELLE GATEWAY

MAUMELLE, PULASKI COUNTY, ARKANSAS
6/20/2016
Zoned PRD

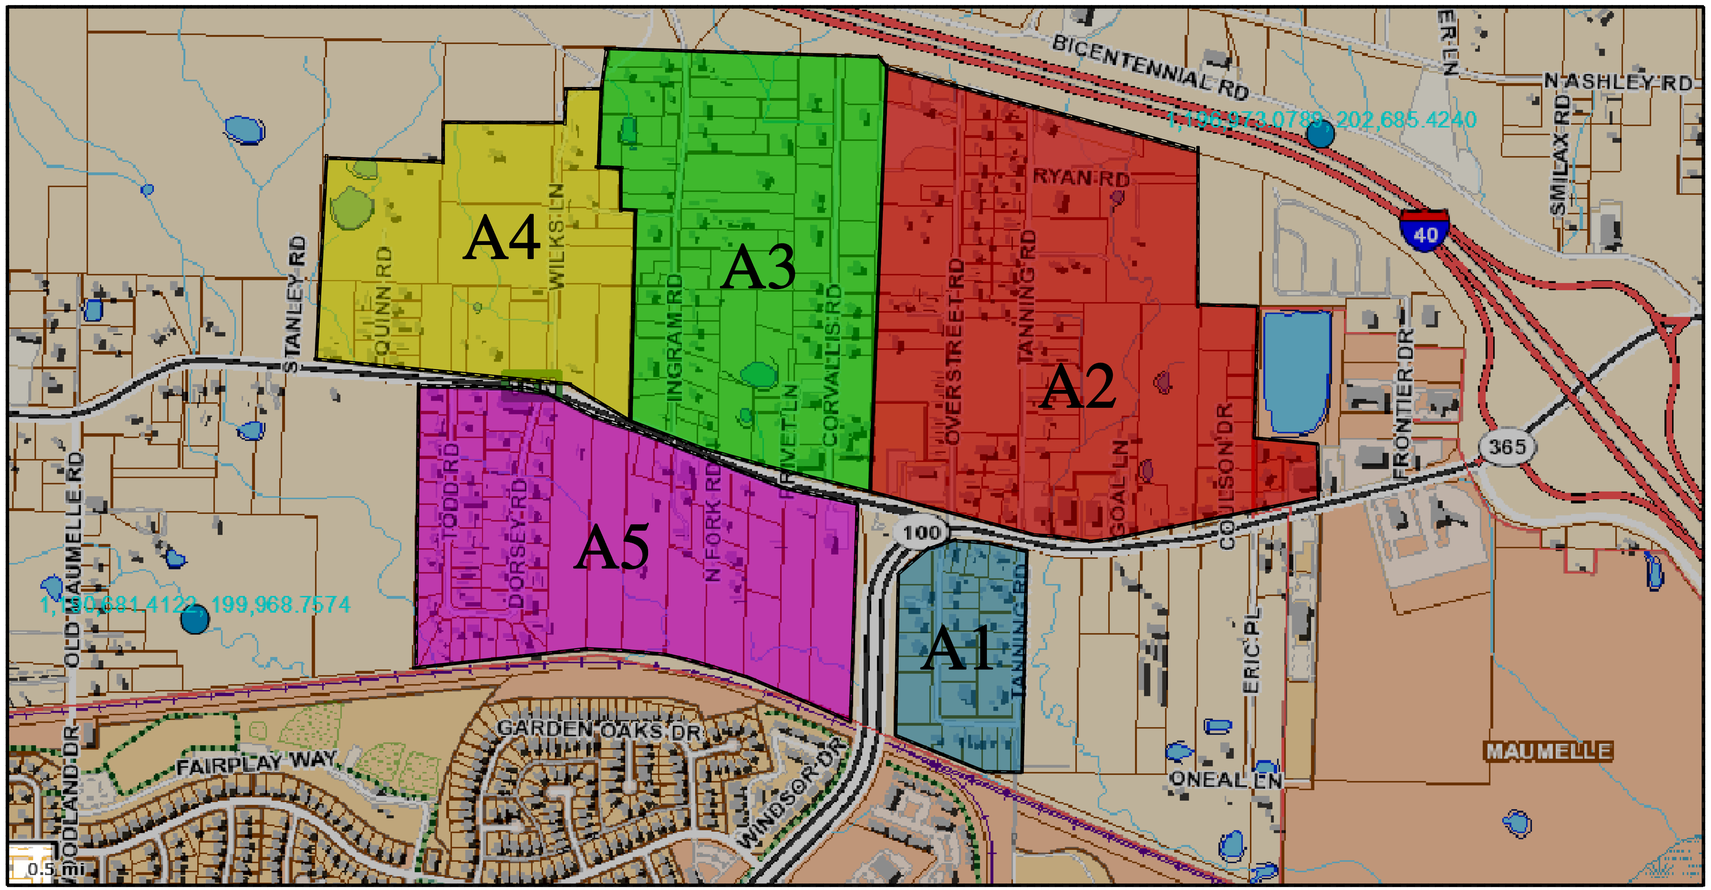

HOLLOWAY ENGINEERING
Surveying, & Civil Design, PLLC
200 Casey Drive
Maumelle, Arkansas 72113
(501) 851-3366
admin@holloway-eng.com

Overview Map of LMI Grant Proposal
North Maumelle Gateway,
City of Maumelle, Pulaski County, Arkansas
for: City of Maumelle

date	revisions	int.

dwg by: JEH
checked: JEH
date: 04/27/2016
scale: AS NOTED

L:\2016\2016-058 Maumelle Gateway PDA\SurveyMaps\LMI Overview.prc
6/20/2016
1:28:07PM